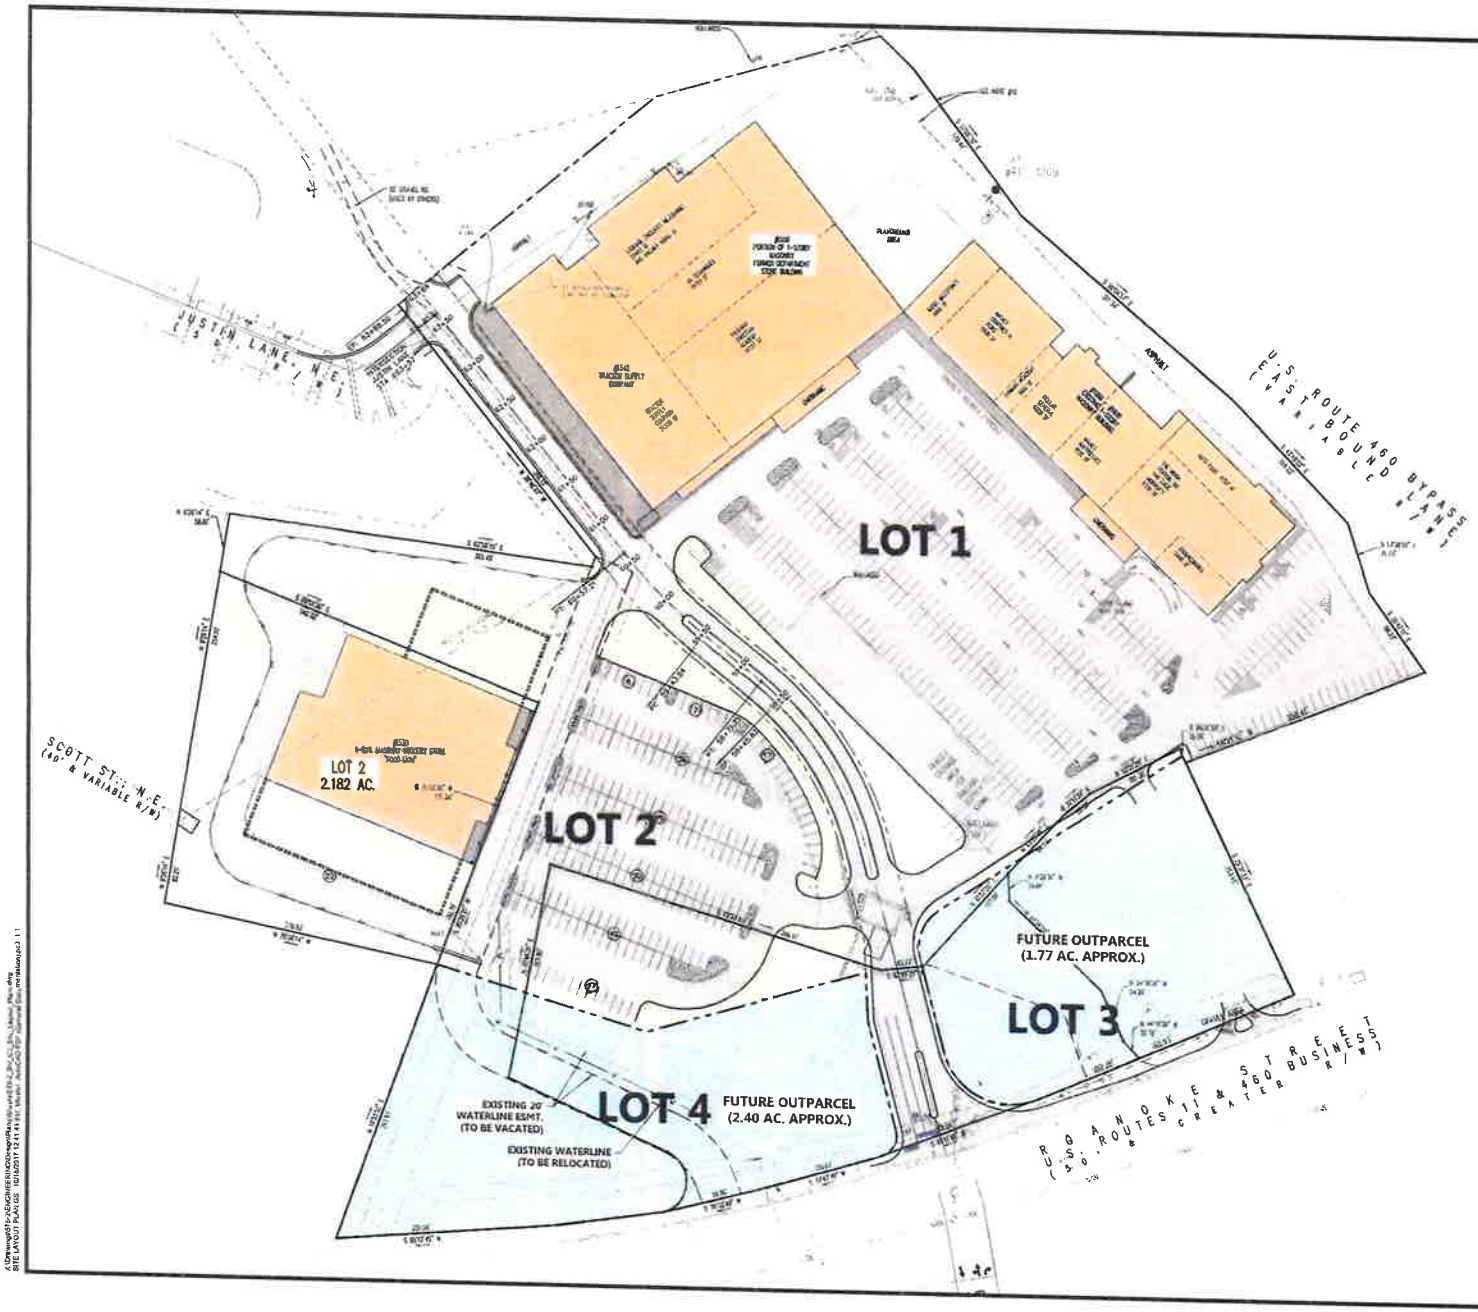

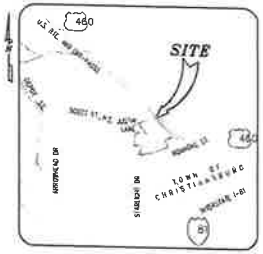

VICINITY MAP:
SCALE: 1"=2000'

PARKING TABULATION:

	FOOD LION	REMAINING
EXISTING	248	394
PROPOSED	228	389

GRID NORTH
VIRGINIA STATE PLANE COORDINATE SYSTEM
(SOUTH ZONE, NAD 83, DATUM: [illegible])

N

GAY AND NEEL, INC.
CIVIL ENGINEERS • LANDSCAPE ARCHITECTURE • SURVEYING
1260 Radford Street
Christiansburg, Virginia 24073
Phone: (540) 381-6011
Fax: (540) 381-2773
Email: info@gayandneel.com
Web: www.gayandneel.com

Use of drawings, designs, and digital files is subject to terms of agreement. All drawings, designs, and digital files are the property of Gay and Neel, Inc. The reproduction, publishing, or other use of this drawing without GNI's written consent is prohibited.

GATEWAY PLAZA
PROPOSED NORTH ENTRY ROAD
CONCEPT DEVELOPMENT PLAN

TOWN OF CHRISTIANSBURG, VIRGINIA

REVISIONS		
NO.	COMMENTS	DATE

PROJECT TEAM

PE	JOHN T. NEEL, PE
PM	
DESIGN	MBL

ISSUE DATE: 10/18/2017

GNI JOB NO.: 578-2

SHEET TITLE: SITE LAYOUT PLAN 01

SHEET NUMBER: 1 OF 1

J:\Drawings\Projects\578\GNI\SITE\SITE LAYOUT PLAN 01.dwg, 10/18/2017 12:41:43 PM, sheet: Layout1, xref: Xref-Plan-Concept-Master.dwg